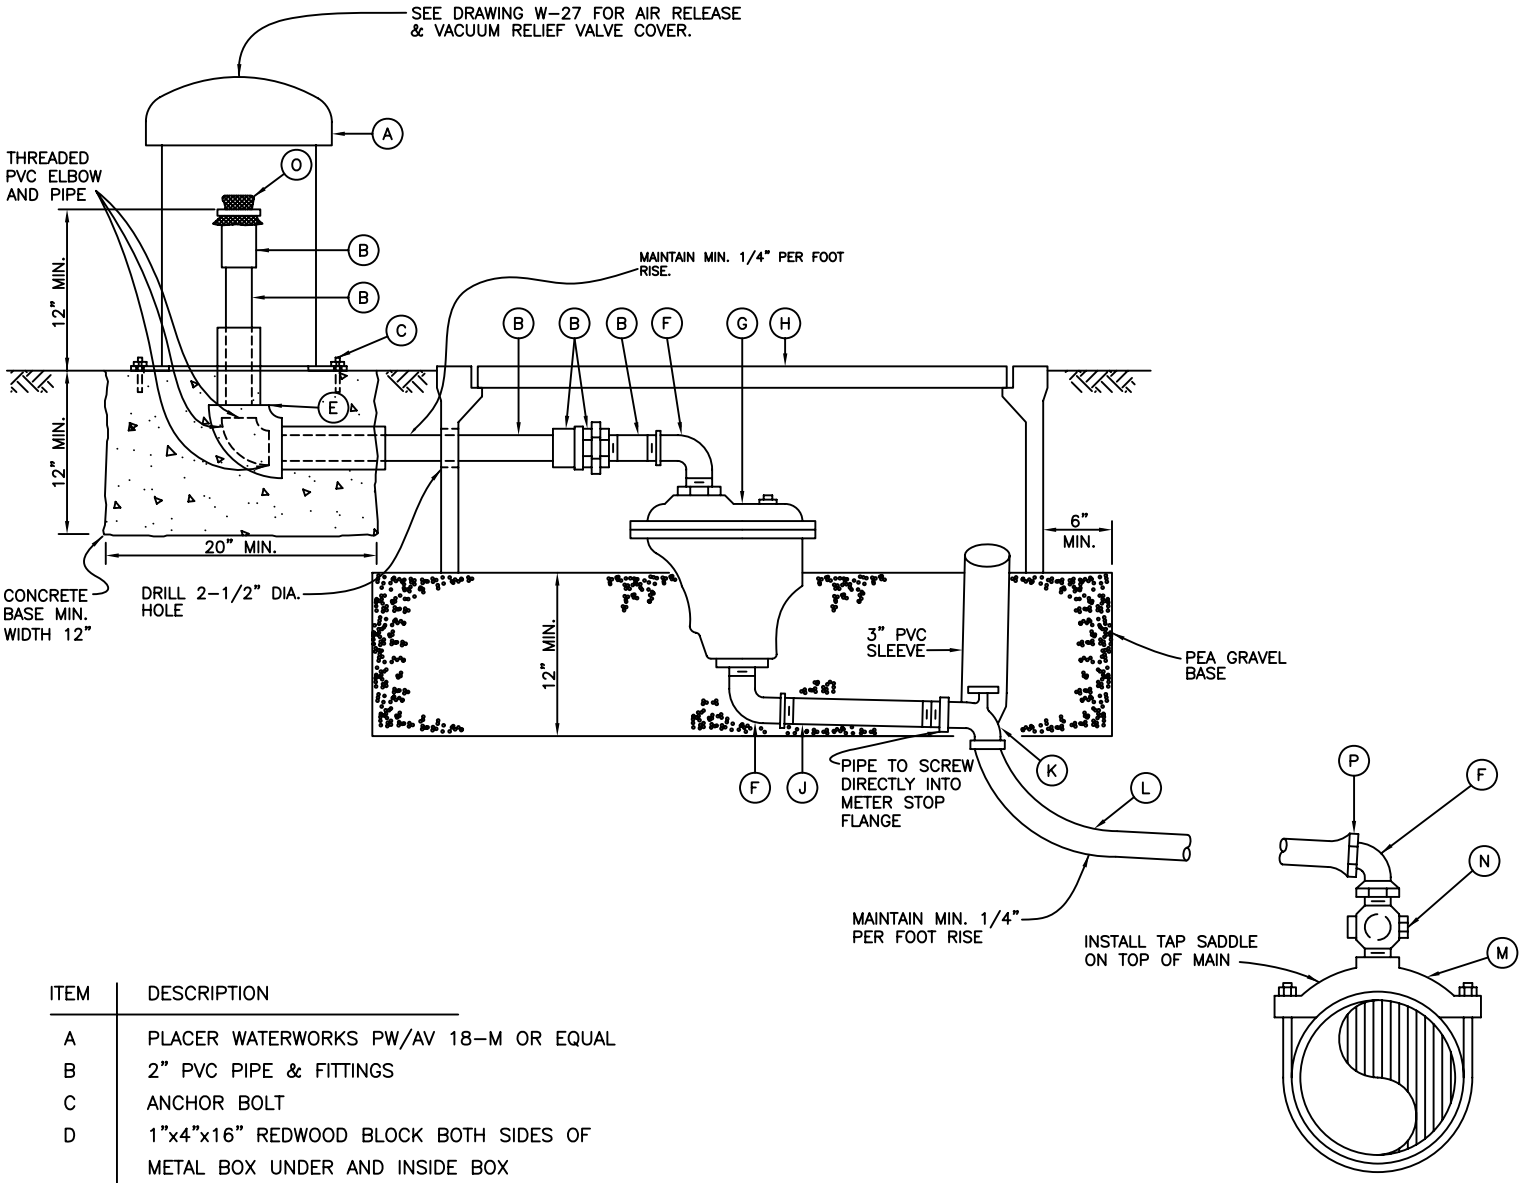

ITEM	DESCRIPTION
A	PLACER WATERWORKS PW/AV 18-M OR EQUAL
B	2" PVC PIPE & FITTINGS
C	ANCHOR BOLT
D	1"x4"x16" REDWOOD BLOCK BOTH SIDES OF METAL BOX UNDER AND INSIDE BOX
E	4" PVC SLEEVE
F	2" BRONZE STREET ELL
G	2" AIR RELEASE AND VACUUM RELIEF VALVE
H	2' METER BOX - B-36 CHRISTY OR EQUAL
J	2" BRONZE NIPPLE
K	2" ANGLE METER STOP (MUELLER 300 SERIES, MCDONALD 4602BT, OR EQUAL) W/ 2" BRONZE METER FLANGE & GASKET (FORD NO. 78F)
L	TYPE K COPPER TUBING, OR POLY - 2"
M	ALL BRONZE SADDLE WITH DOUBLE STRAP
N	BRONZE CORP. STOP - MUELLER 300 SERIES, MCDONALD 4701BQ, OR EQUAL
O	SCREW ON BUG SCREENS
P	2" BRONZE COMPRESSION JOINT

NOTES:
SEE DRAWING W-16B
FOR RECYCLED WATER SYSTEMS.

REV. 05/06

Dublin San Ramon Services District	DATE MAR 1983
2" AIR RELEASE & VACUUM RELIEF VALVE 12" POTABLE WATER MAIN OR LARGER INSTALLATION	DESIGNED SRH
SIGNED COPY ON FILE AT DISTRICT OFFICE	DRAWING W-16A